key to site elements

01. flowering insectory
02. compost pad
03. chicken condos
04. insectory and gathering spot
05. conference center parking
06. crescent oaks
07. biodynamic preparations tower
08. conference center
09. main entry gate
10. administrative offices and employee garden
11. existing wetland
12. "farm within a farm" and education center
13. implement shed
14. tractor barn
15. employee parking and solar array
16. shop / cold store
17. studio apartment at second floor
18. greenhouse
19. walking path to winery
20. irrigation pond
21. pump house
22. irrigation canal
23. gravity flow winery
24. entry walkway over canal
25. outdoor terraces
26. insectory / leach field
27. process water pond
28. future animal housing
29. owner's house
30. irrigation canal
31. access road
32. perimeter deer fence
33. manager's house
34. 4-wheel drive access path

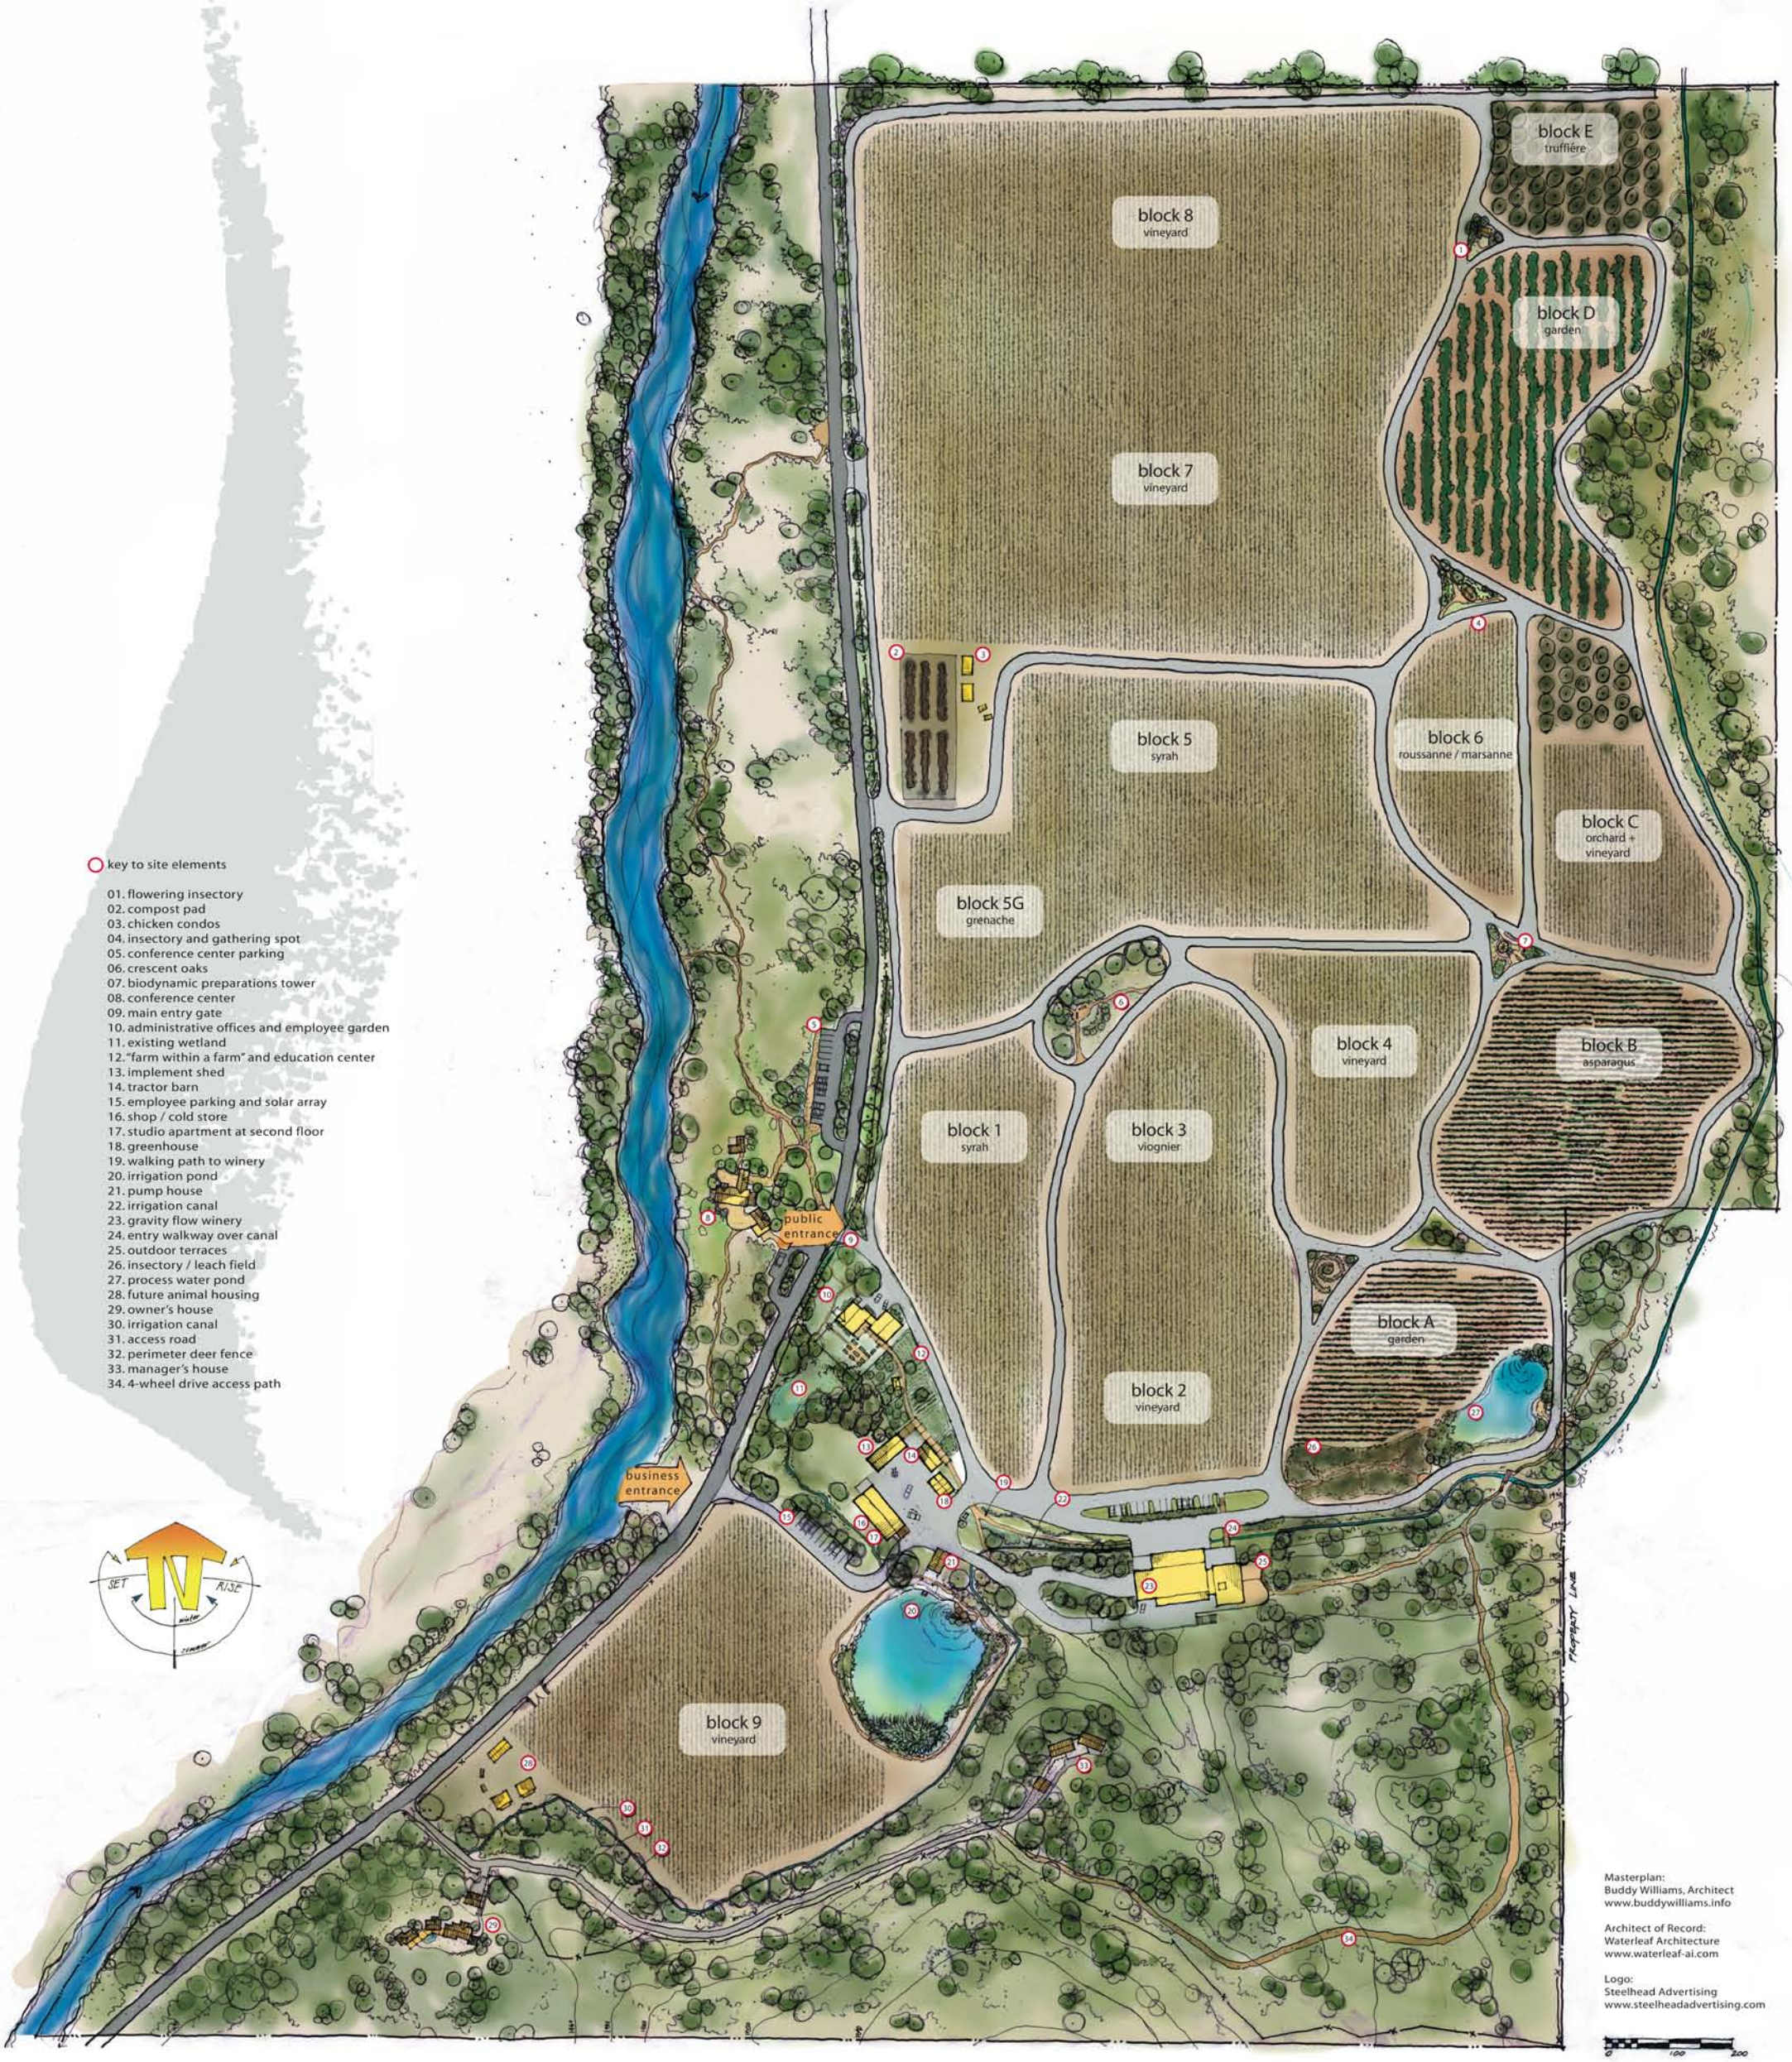

Masterplan:
Buddy Williams, Architect
www.buddywilliams.info

Architect of Record:
Waterleaf Architecture
www.waterleaf-ai.com

Logo:
Steelhead Advertising
www.steelheadadvertising.com

0 100 200

COWHORN VINEYARD & GARDEN

APPLEGATE VALLEY, OREGON

CONCEPTUAL MASTERPLAN - APRIL 2008 v3.0